SITE PLAN
FOR
SHERGILL FAMILY TRUST

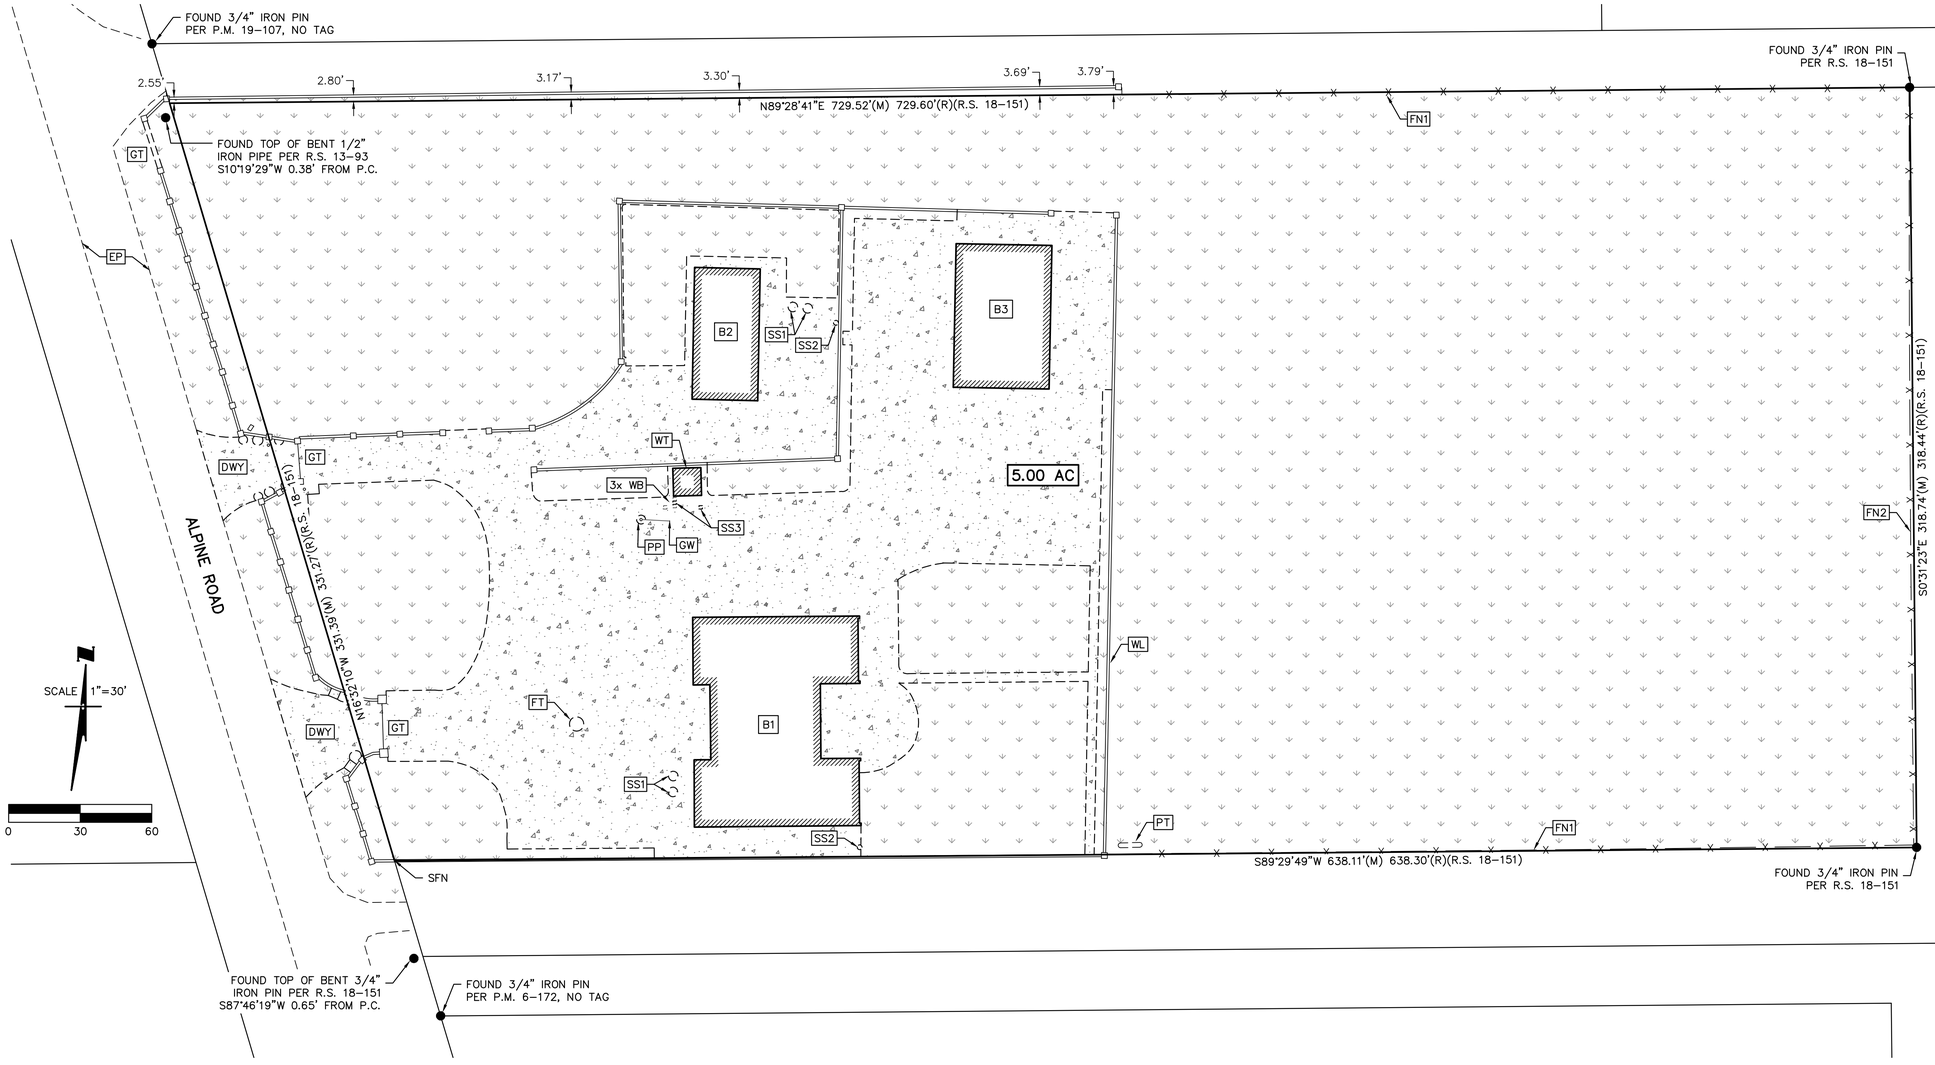

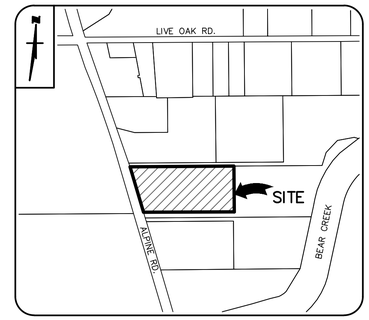

VICINITY MAP
NOT TO SCALE

LEGEND

AC	DENOTES ACRES
B1	DENOTES HOUSE – 11488 N. ALPINE ROAD
B2	DENOTES HOUSE – 11500 N. ALPINE ROAD
B3	DENOTES GARAGE/SHOP
C.R.	DENOTES CORNER RECORD
FN1	DENOTES WROUGHT IRON FENCE
FN2	DENOTES BARB WIRE FENCE
FT	DENOTES FOUNTAIN
GT	DENOTES GATE
GW	DENOTES GUY WIRE
IRB	DENOTES IRRIGATION BOX
KP	DENOTES KEYPAD
(M)	DENOTES MEASURED DISTANCE
P.C.	DENOTES PROPERTY CORNER
P.L.	DENOTES PROPERTY LINE
PP	DENOTES POWER POLE
PT	DENOTES PROPANE TANK
(R)	DENOTES RECORD DISTANCE
R.S.	DENOTES RECORD OF SURVEY, BOOK–PAGE
SFN	DENOTES SEARCHED, FOUND NOTHING
SS1	DENOTES SEPTIC TANK
SS2	DENOTES SEWER CLEANOUT
SS3	DENOTES SEWER BOX
WB	DENOTES WATER BOX
WL	DENOTES MASONRY WALL
WT	DENOTES WATER TANK & WELL
●	DENOTES FOUND MONUMENT AS NOTED
	DENOTES EXISTING CONCRETE
	DENOTES EXISTING LANDSCAPE

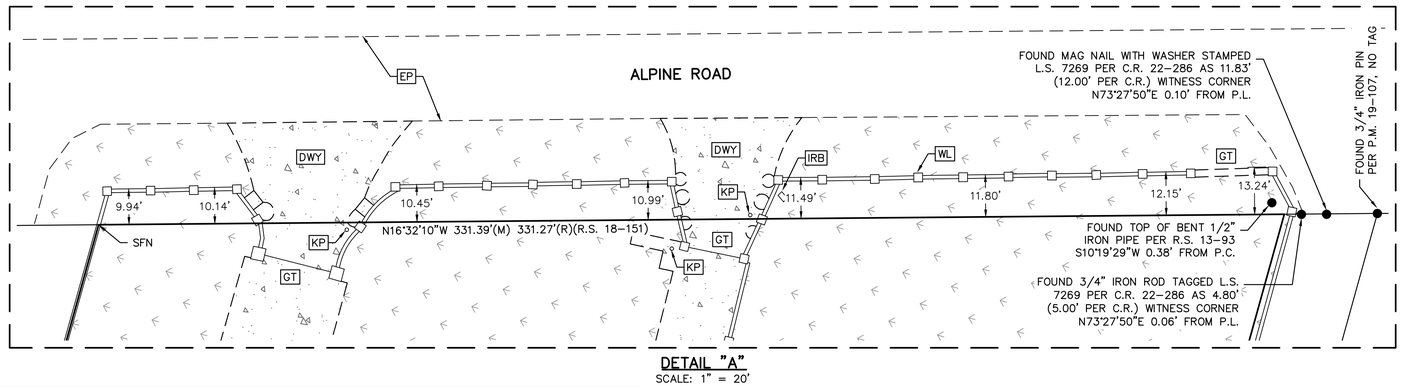

DETAIL "A"
SCALE: 1" = 20'

SCALE 1"=20'
0
20
40

OWNER INFORMATION
HARRY SHERGILL, TRUSTEE
SHERGILL FAMILY TRUST, DATED JULY 25, 2013
11488 N. ALPINE ROAD
STOCKTON, CA 95212
(209) 938–9247
liquor2700@outlook.com

PROPERTY DATA
11488 & 11500 N. ALPINE ROAD
STOCKTON, CA 95212
APN: 063–050–35
TOTAL AREA: ±5.00 ACRES

BASIS OF BEARINGS:
THE EAST LINE OF ALPINE ROAD WHICH BEARS N16°32'10"W AS SHOWN ON BOOK 18 OF SURVEYS, PAGE 151, SAN JOAQUIN COUNTY RECORDS.

UNAUTHORIZED CHANGES AND USES:
THE ENGINEER PREPARING THIS SITE PLAN WILL NOT BE RESPONSIBLE FOR, OR LIABLE FOR, UNAUTHORIZED CHANGES TO OR USES OF THIS SITE PLAN. ALL CHANGES TO THE SITE PLAN MUST BE IN WRITING AND MUST BE APPROVED BY THE PREPARER OF THIS PLAN.

LICENSED LAND SURVEYOR — ZACHARY C. WONG — NO. 7600 — EXP. 12-31-26 — STATE OF CALIFORNIA

REGISTERED PROFESSIONAL ENGINEER — ZACHARY C. WONG — NO. 19717 — EXP. 9-30-26 — CIVIL — STATE OF CALIFORNIA

REVISIONS			
NO.	DESCRIPTION	DATE	BY

WONG ENGINEERS, INC.
PLANNING ENGINEERING SURVEYING
4578 FEATHER RIVER DRIVE, SUITE A
STOCKTON, CALIFORNIA (209) 476–0011
QSD 20579
L.S. 7600
R.C.E. 48717
DATE 09/02/25

JOB NO.:	4282
DATE:	SEP. 2025
SCALE:	AS SHOWN
DRAWN:	NS
DESIGN:	WEI
CHECKED:	ZCW

11488 & 11500 N. ALPINE ROAD — STOCKTON CALIFORNIA

SITE PLAN

SHEET 1 OF ONE
FILE 4282