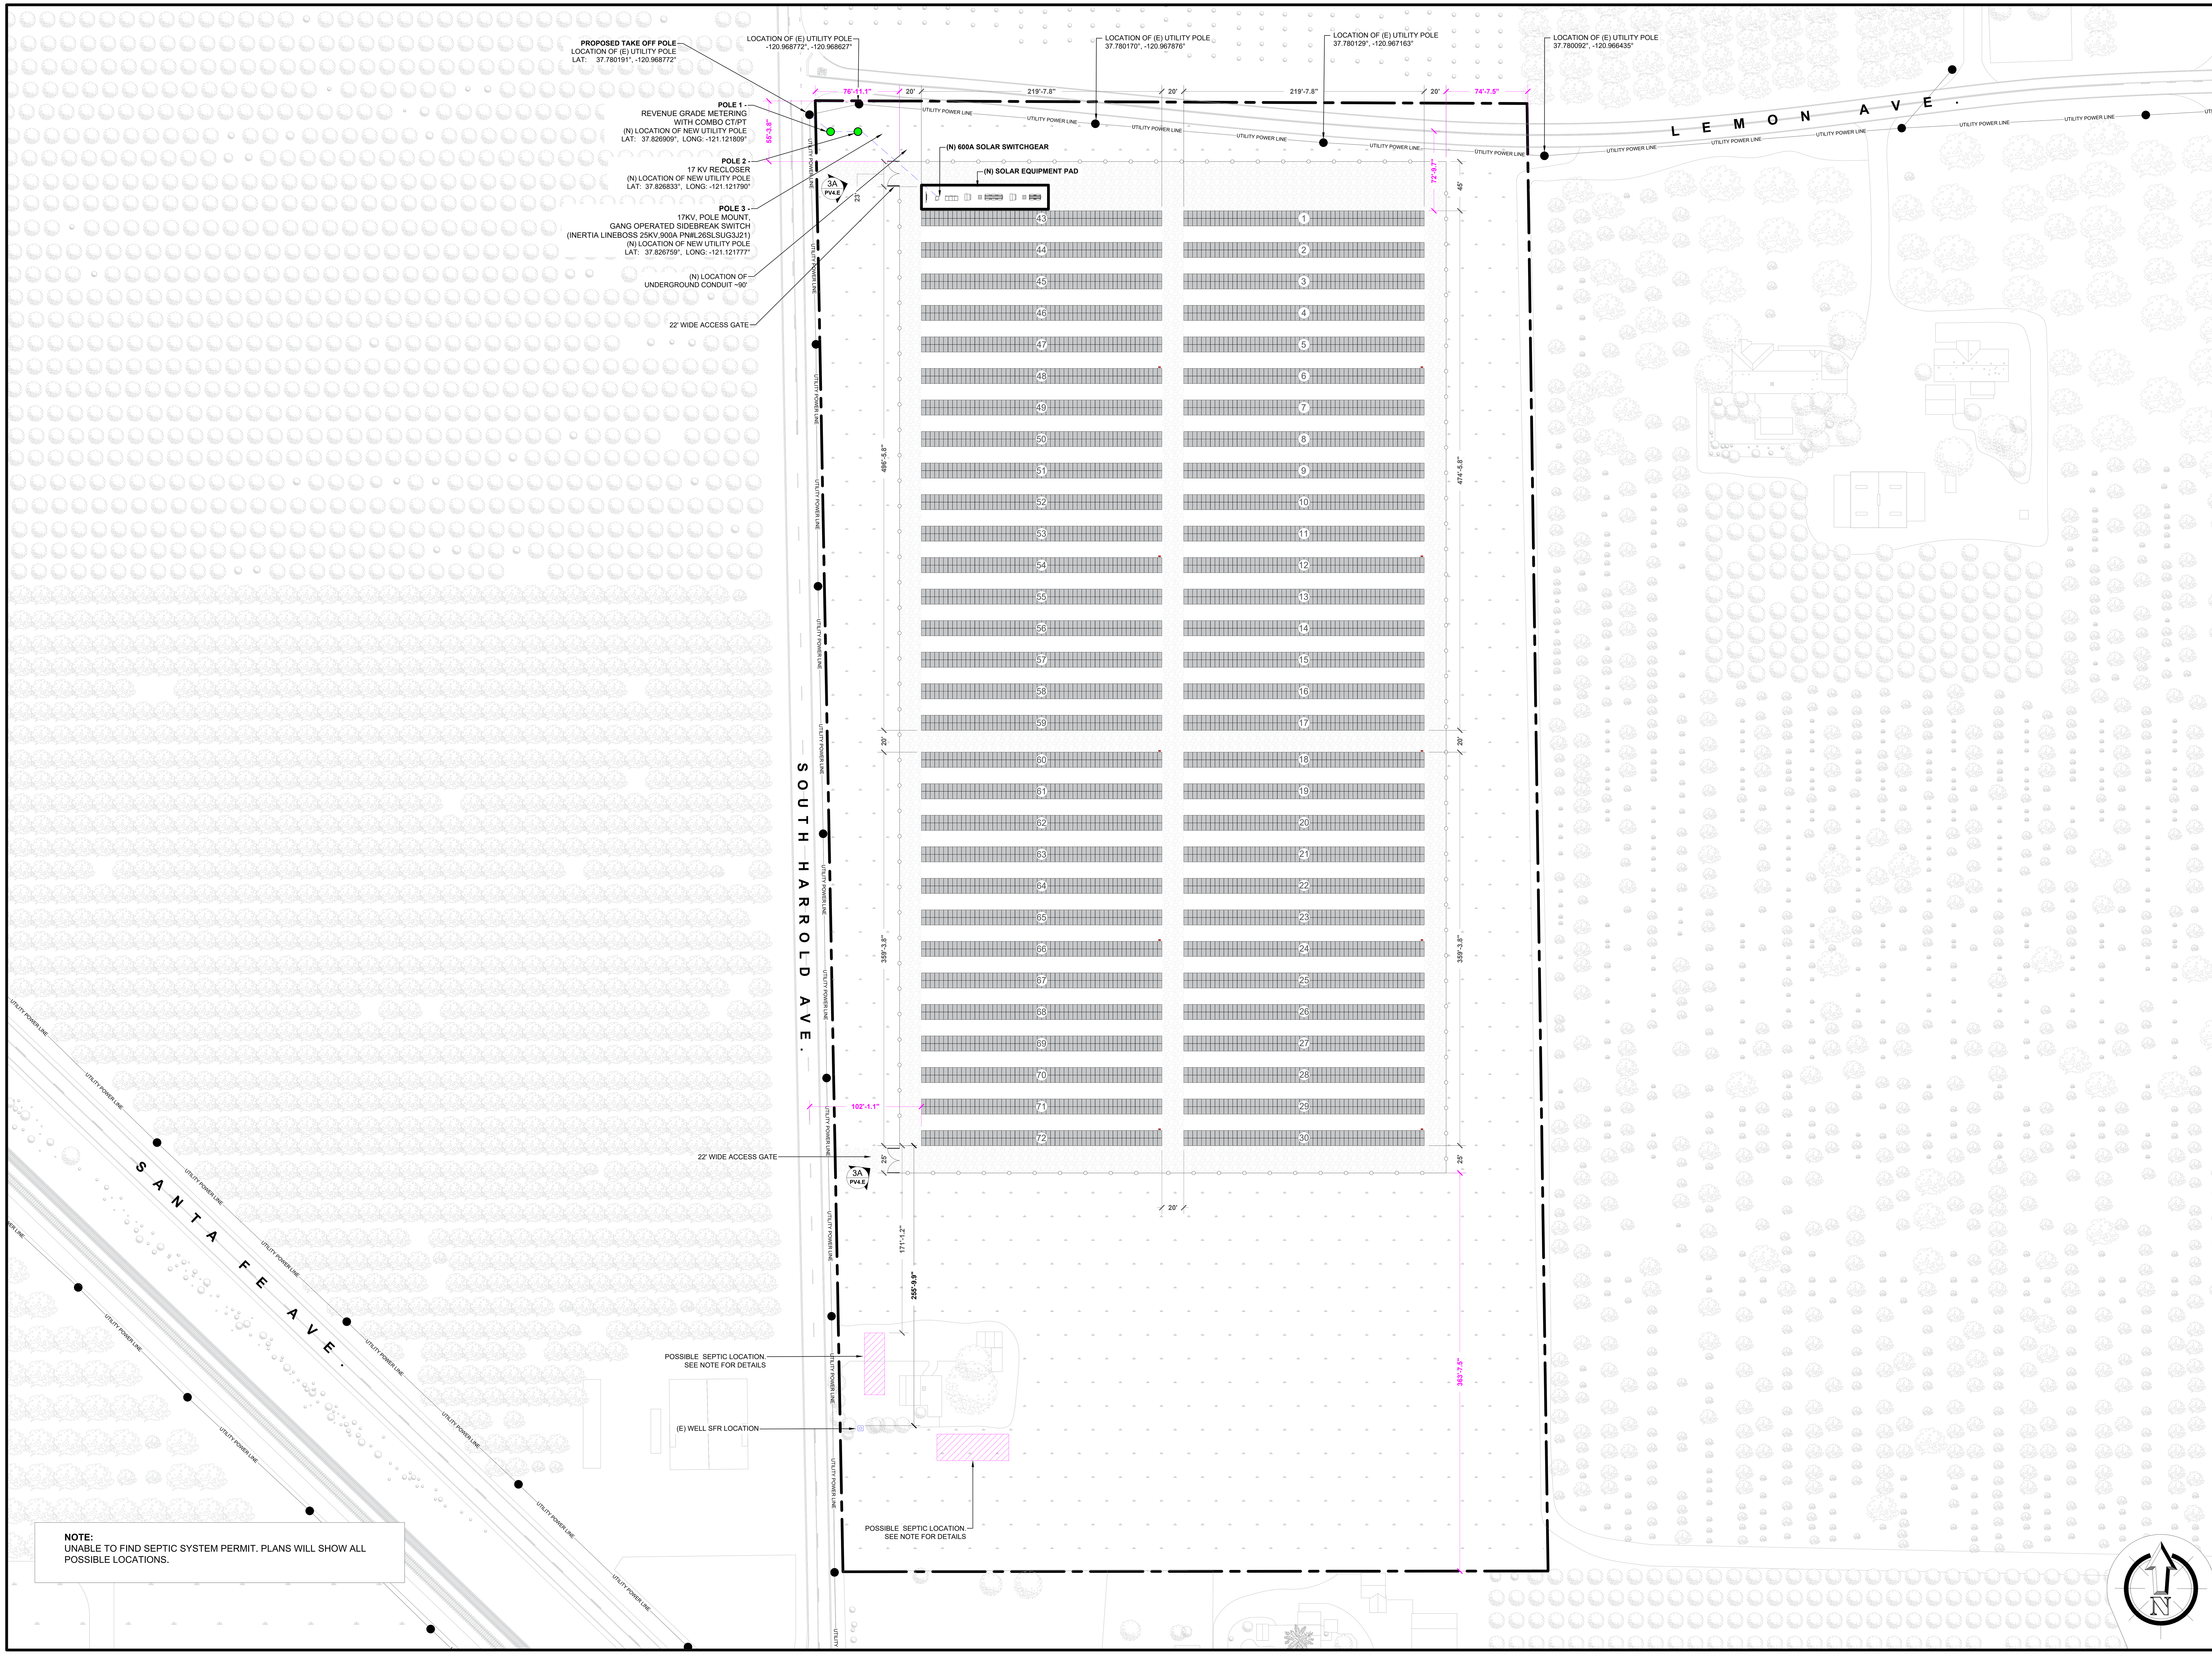

NOTE:
UNABLE TO FIND SEPTIC SYSTEM PERMIT. PLANS WILL SHOW ALL POSSIBLE LOCATIONS.

CONTRACTOR:

CALSOLAR
580 N WILMA AVE STE. #H
RIPON, CA 95366
T: 209.596.0350
CALSOLAR.COM
CSLB #: 980699 CLA. B, C10, C46

CUSTOMER:

JONES BROS.
SOLAR FARM 2

20228 S HARROLD AVE
ESCALON CA 95320

APN: 249-110-340-000

PROJECT SITE ADDRESS:

20228 S HARROLD AVE
ESCALON CA 95320

APN: 249-110-340-000

REVISIONS:

REV.	DESCRIPTION	DATE
01	SOLAR LAYOUT	7.2.25
02	REDUCED SYSTEM kW	2.3.26

STAMPS:

LICENSED ELECTRICAL CONTRACTOR
JONATHAN D JONES
980699
ELECTRICAL
STATE OF CALIFORNIA

SCALE:

1/64" = 1' - 0"

TITLE:

SITE MAP

SHEET NUMBER:

PV1.0 1

DESIGNED BY:

RUDY 2/5/26